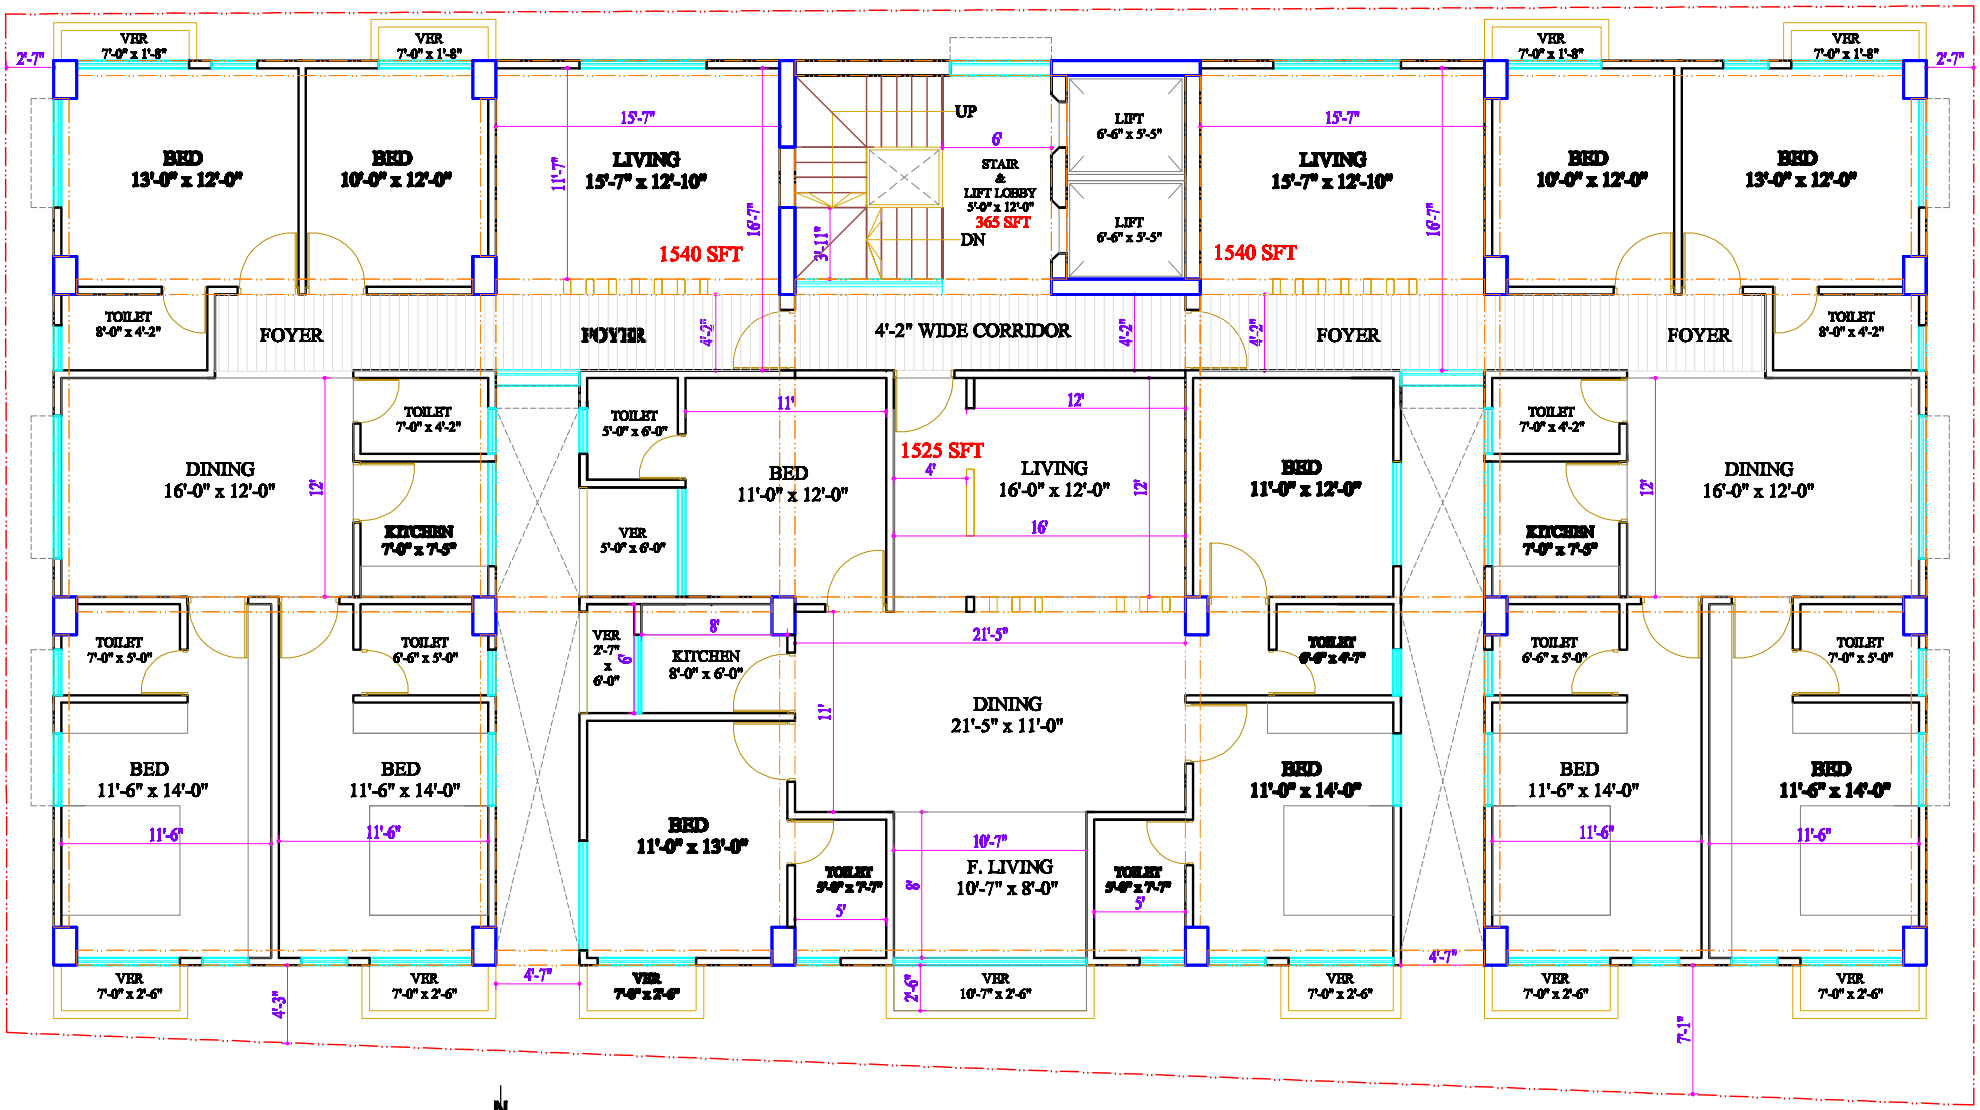

TYPICAL FLOOR LAYOUT PLAN